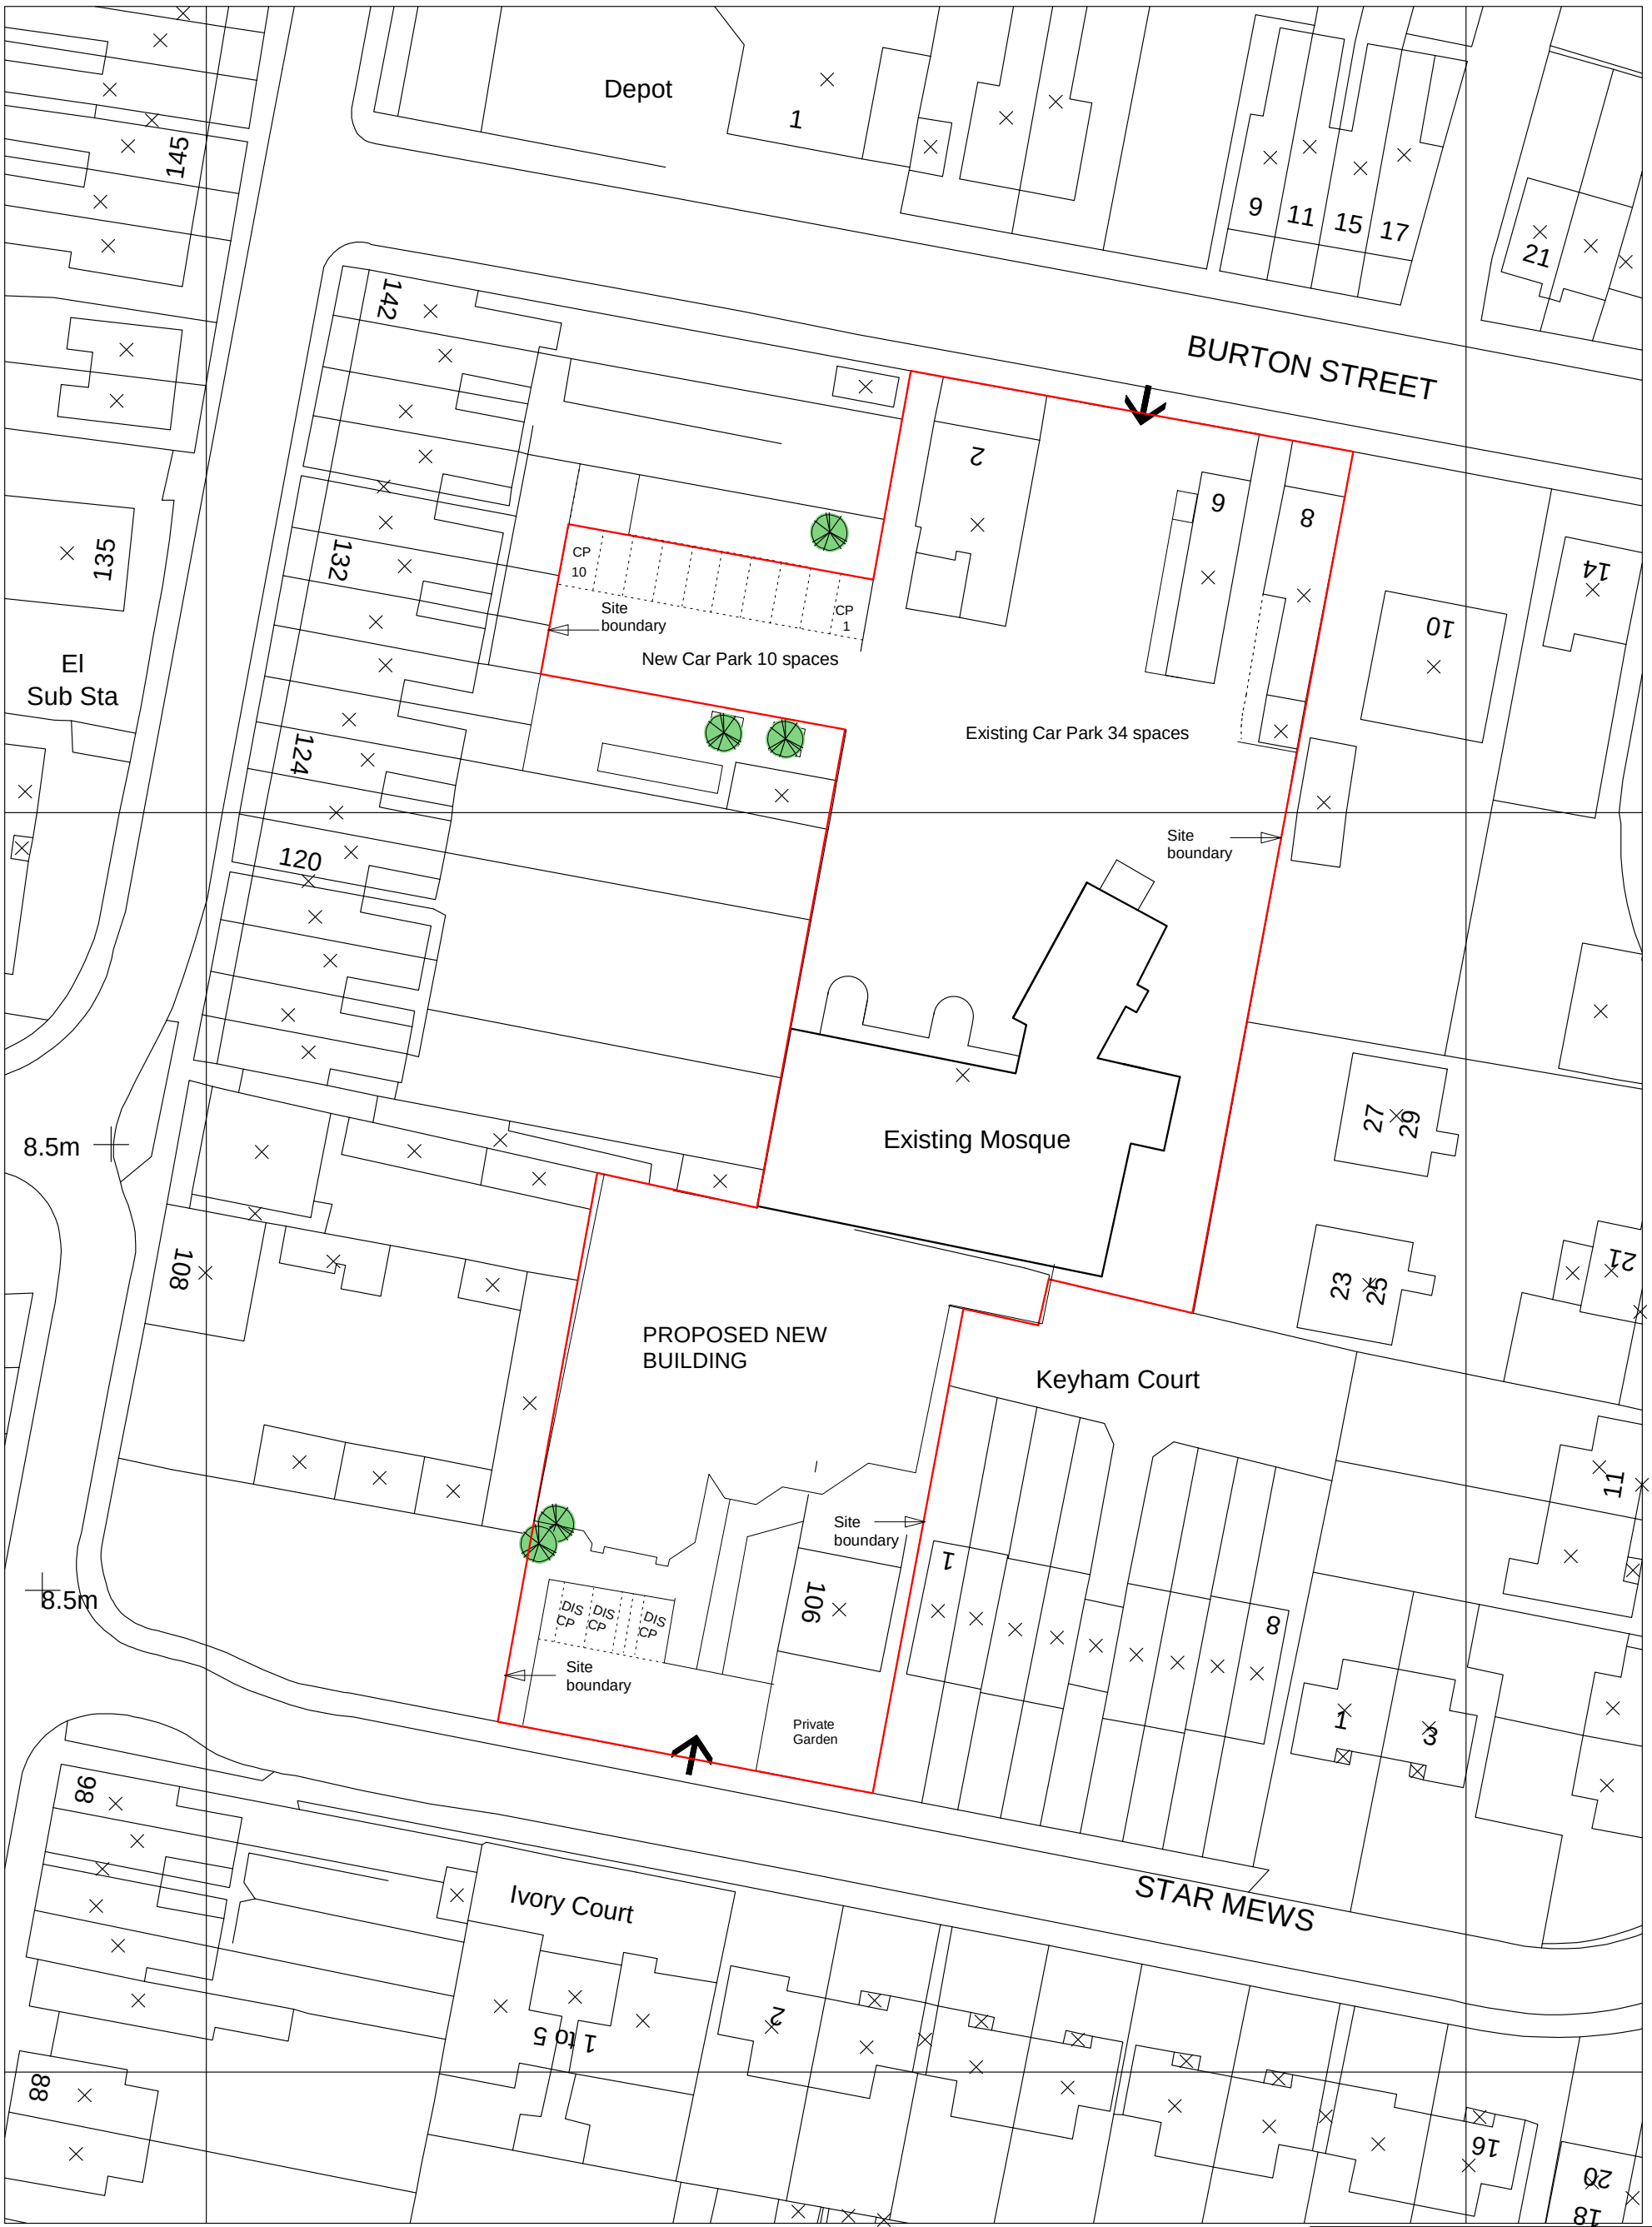

N

Project				B M Design Consultancy
AL-QAAEM PROJECT				Chartered Architects CDM Co-ordinators
Title BLOCK / SITE PLAN				Archdeaconry House Gravel Walk Minster Precincts Peterborough PE1 1YU Telephone 01733 555971 Facsimile 01733 551285
Scale 1:500	Date MARCH 11	Job No 4453		© Copyright
Category L	CiSfb Element (--)	Sequential No 101	Revisions	